
T3

QMS

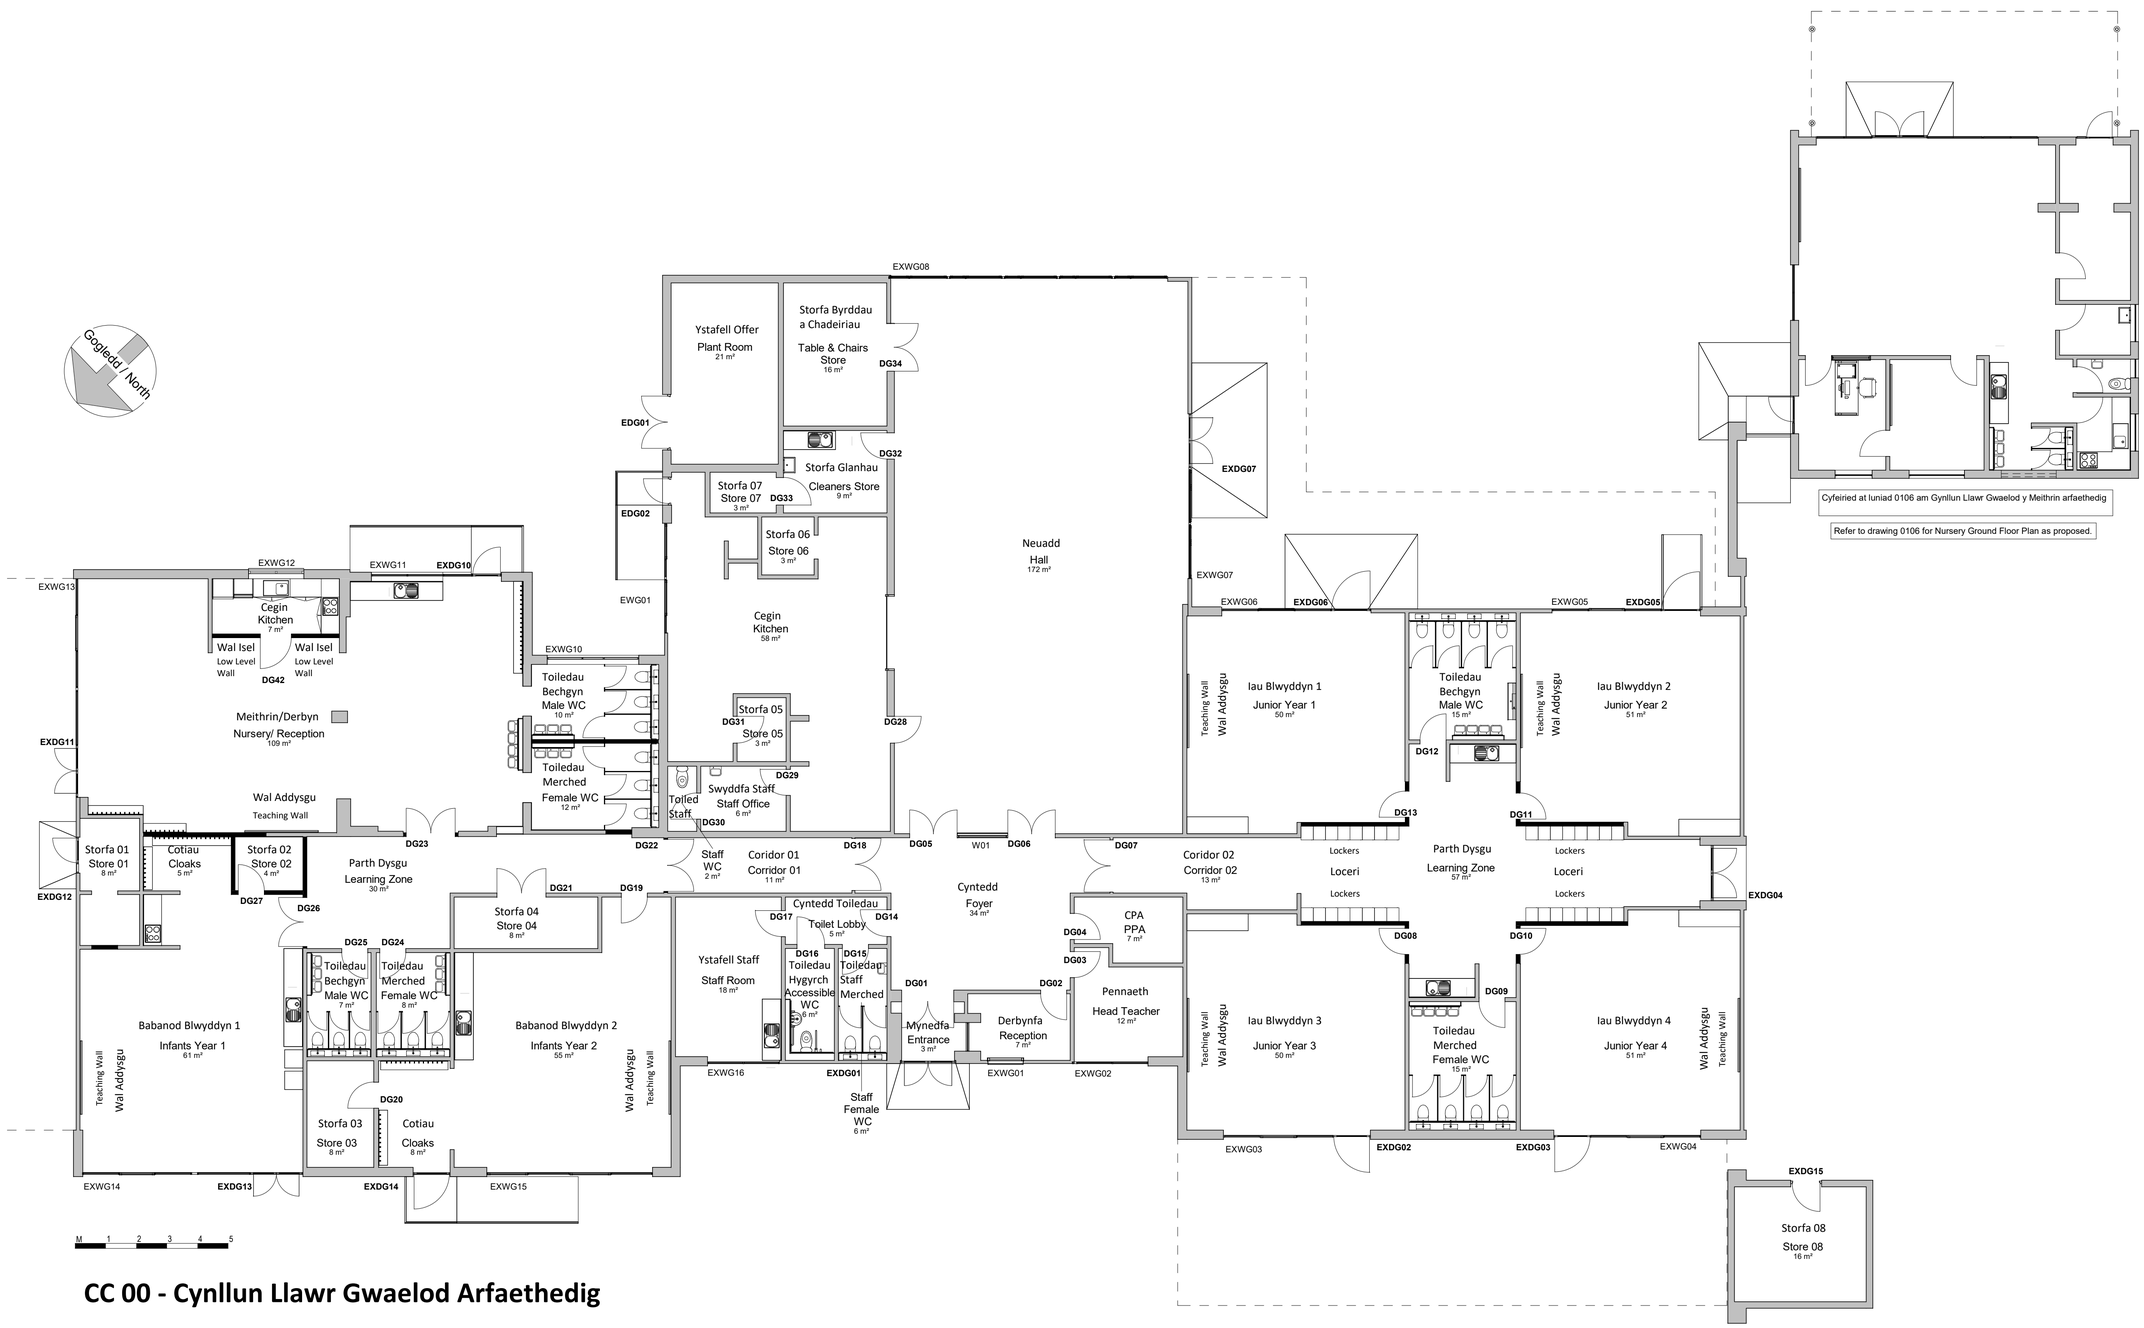

Cyfeiried at luniad 0106 am Gynllun Llawr Gwaelod y Meithrin arfaethedig

Refer to drawing 0106 for Nursery Ground Floor Plan as proposed.

CC 00 - Cynllun Llawr Gwaelod Arfaethedig

PL 00 - Proposed Ground Floor Plan

1 : 100

Nodiadau Cyffredinol

1. Contractwr i wirio pob mesuriad a lefelau datwm ar y safle.
2. Mae pob cynllun yn eiddo i TACP Architects Ltd yn unig ac nid oes hawl i'w defnyddio heb cantiatad ysgrifenedig.
3. Mae pob argraffiad, manyleb a'u hawlfraint yn eiddo i TACP Architects Ltd.
4. Peidiwch a thynnu graddfa o'r llunidadau.
5. Rhaid i bob mesuriad gael ei wirio ar y safle cyn cychwyn lluniadau gweithdy, cynhyrchu ac phob anghysondeb gael eu adrodd yn ol i TACP Architects Ltd.

General Notes

1. Contractor to verify all dimensions and check level datums on site
2. All of the designs are the sole property of TACP Architects Ltd and may not be used without their written agreement
3. All prints, specifications and their copyright are the property of TACP Architects Ltd
4. Do not scale off drawings
5. All dimensions shall be checked on site before commencement of shop drawings, manufacture and all discrepancies must be reported to TACP Architects Ltd

Allwedd / Key:

Adeilad Presennol / Existing Building

Gwaith Arfaethedig / Proposed Works

Adolygiadau / *Revisions*

Adol Rev	Dydd Date	Disgrifiad Description	Gan By	Gwirio Check
P1	20-06-11	Cais Cynllunio / Planning Application	LT	MG

Ymgynghorwyr / *Consultants*

Cleient / *Client*

Read Construction

Teitl y Prosiect / *Project Title*

Cyfrwng Cymraeg & Ysgol Parc Borras
Welsh Medium & Borras CP School

Teitl y Cynllun / *Drawing Title*

YCC – Cynlluniau Llawr Arfaethedig
WM - Ground Floor Plan as Proposed

Diben Dyroddi / *Purpose of Issue*

Cais Cynllunio
Planning Application

Statws / Status

Graddfa *Scale*	Dyddiad *Date*	Cynllunydd *Drawn By*	Gwiriwr *Checked By*	Swyddfa *Office*
1 : 100@A1	06/10/20	LT	MG	Wrexham

Rhif Prosiect *Job Number*	Prosiect•Cychwynnwr•Parth•Lefel•Math•Rôl•Rhif *Project•Originator•Zone•Level•Type•Role•Number*	Adolygiad *Revision*
19076	BOR-TACP-A2-00-DR-A-0104	P1

TACP Architects Ltd
Pembroke House
Ellice Way,
Parc Technoleg Wrecsam,
Wrecsam, LL13 7YT
01978 291161

Pembroke House
Ellice Way,
Wrexham Technology Park,
Wrexham, LL13 7YT

admin@tacparchitects.co.uk
www.tacparchitects.co.uk

Pensaernïaeth • Cynllunio Mewnol • Cynllunio Gofal Iechyd • Cadwraeth • Urchgynllunio • Dylunio Cynaliadwy
Architecture • Interior Design • Healthcare Planning • Conservation • Masterplanning • Sustainable Design