
T3
QMS




CC - Gweddlun Gogledd Orllewin Persennol
PL - Existing North West Elevation
1 : 100

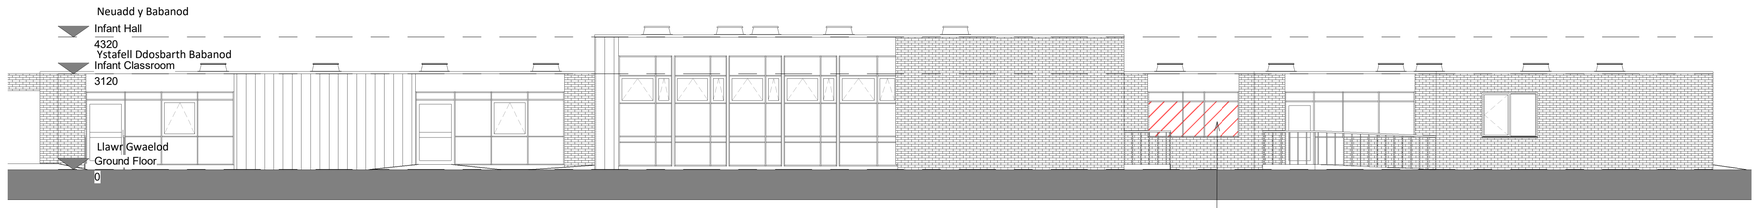

Gosod 3No. panel ail-lenwi newydd a rhoi ffilm didraidd ar wyneb mewnol y 3No. panel uchod.
New 3No. blanking panels to be installed and opaque film applied to inside face of 3no. panes above.


CC - Gweddlun De Ddwyrain Presennol
PL - Existing South East Elevation
1 : 100

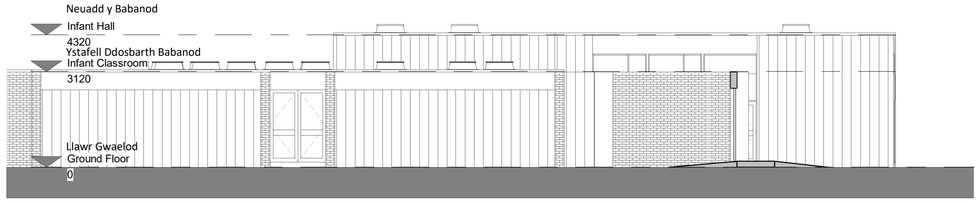

CC - Gweddlun De Orllewin Presennol
PL - Existing South West Elevation
1 : 100



CC - Gweddlun Gogledd Ddwyrain Presennol
PL - Existing North East Elevation
1 : 100

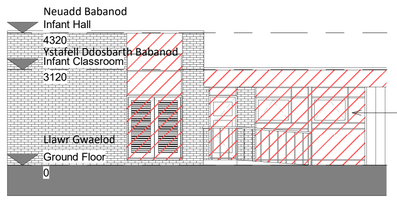


Pob eitem a groeslinellwyd mewn coch i gael eu tynnu a gosod cyfwerth yn eu lle yn yr un lleoliad. Adfer unrhyw eitemau o adeiladwaith gaiff eu heffeithio gan y gwaith hwn fel bo'r galw.

All items hatched in red to be removed and replaced with equivalent with location of these items to match existing. Any existing built items affected by these works to be made good as required.

CC - Gweddlun Cegin Gogledd Ddwyrain Presennol
PL- Existing North East - Kitchen Elevation
1 : 100

M 1 2 3 4 5

Gweddlun Gogledd Ddwyrain
North East Elevation

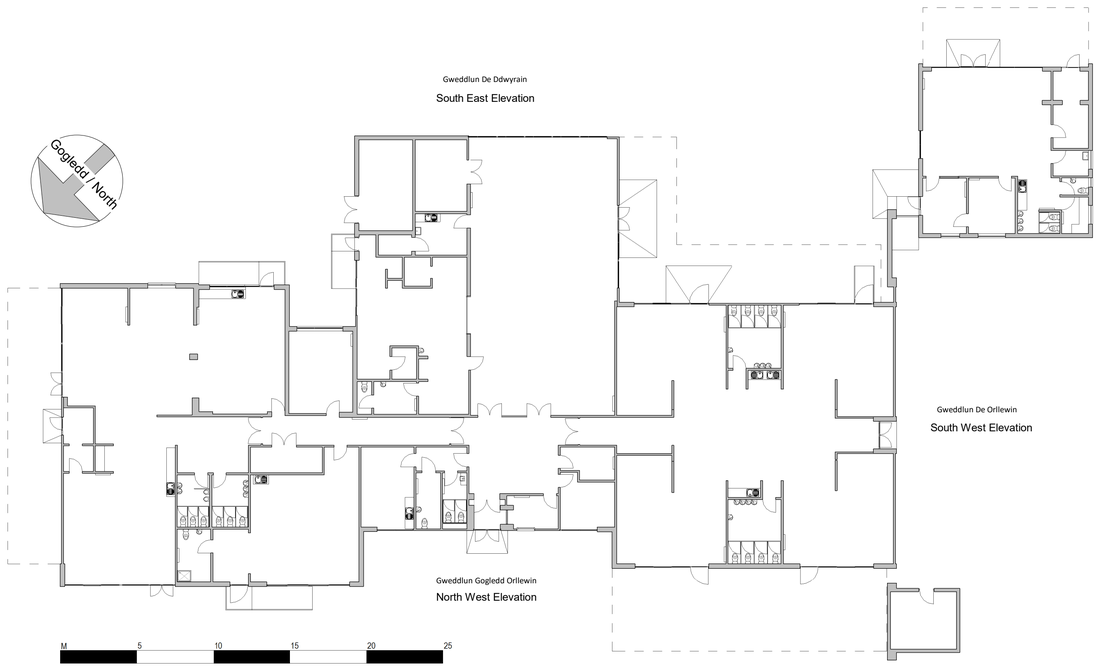

M 5 10 15 20 25

CC 00 - Gweddlun Presennol - Cynllun Llawr Gwaelod
PL 00 - Existing Elevations - Ground Floor Plan
1 : 200

Nodiadau Cyffredinol
1. Contractwr i wirio pob mesuriad a lefelau datwm ar y safle.
2. Mae pob cynllun yn eiddo i TACP Architects Ltd yn unig ac nid oes hawl i'w defnyddio heb cantiatad ysgrifenedig.
3. Mae pob argraffiad, manyleb a'u hawlfraint yn eiddo i TACP Architects Ltd.
4. Peidiwch a thynnu graddfa o'r llunidadau.
5. Rhaid i bob mesuriad gael ei wirio ar y safle cyn cychwyn lluniadau gweithdy, cynhyrchu ac phob anghysondeb gael eu adrodd yn ol i TACP Architects Ltd.

General Notes
1. Contractor to verify all dimensions and check level datums on site
2. All of the designs are the sole property of TACP Architects Ltd and may not be used without their written agreement
3. All prints, specifications and their copyright are the property of TACP Architects Ltd
4. Do not scale off drawings
5. All dimensions shall be checked on site before commencement of shop drawings, manufacture and all discrepancies must be reported to TACP Architects Ltd

Adolygiadau / *Revisions*

Adol Rev	Dydd Date	Disgrifiad Description	Gan By	Gwirio Check
P1	20-06-11	Cais Cynllunio / Planning Application	LT	MG

Ymgynghorwyr / *Consultants*

Cleient / *Client*

Read Construction

Teitl y Prosiect / *Project Title*
Cyfrwng Cymraeg & Ysgol Parc Borras
Welsh Medium & Borras CP School

Teitl y Cynllun / *Drawing Title*
YCC – Gweddlun fel y Presennol
WM - Elevations as Existing

Diben Dyroddi / *Purpose of Issue*
Cais Cynllunio
Planning Application

Statws / Status

Graddfa *Scale*	Dyddiad *Date*	Cynllunydd *Drawn By*	Gwirirwr *Checked By*	Swyddfa *Office*
As indicated@A1	06/10/20	LT	MG	Wrexham

Rhif Prosiect *Job Number*	Prosiect•Cychwynnwr•Parth•Lefel•Math•Rôl•Rhif *Project•Originator•Zone•Level•Type•Role•Number*	Adolygiad *Revision*
19076	BOR-TACP-A2-ZZ- DR- A- 0008	P1

TACP Architects Ltd
Pembroke House
Ellice Way,
Parc Technoleg Wrecsam,
Wrecsam, LL13 7YT
01978 291161

Pembroke House
Ellice Way,
Wrexham Technology Park,
Wrexham, LL13 7YT

admin@tacparchitects.co.uk
www.tacparchitects.co.uk

Pensaernïaeth • Cynllunio Mewnol • Cynllunio Gofal Iechyd • Cadwraeth • Uwchgynllunio • Dylunio Cynaliadwy
Architecture • Interior Design • Healthcare Planning • Conservation • Masterplanning • Sustainable Design