
T3

QMS

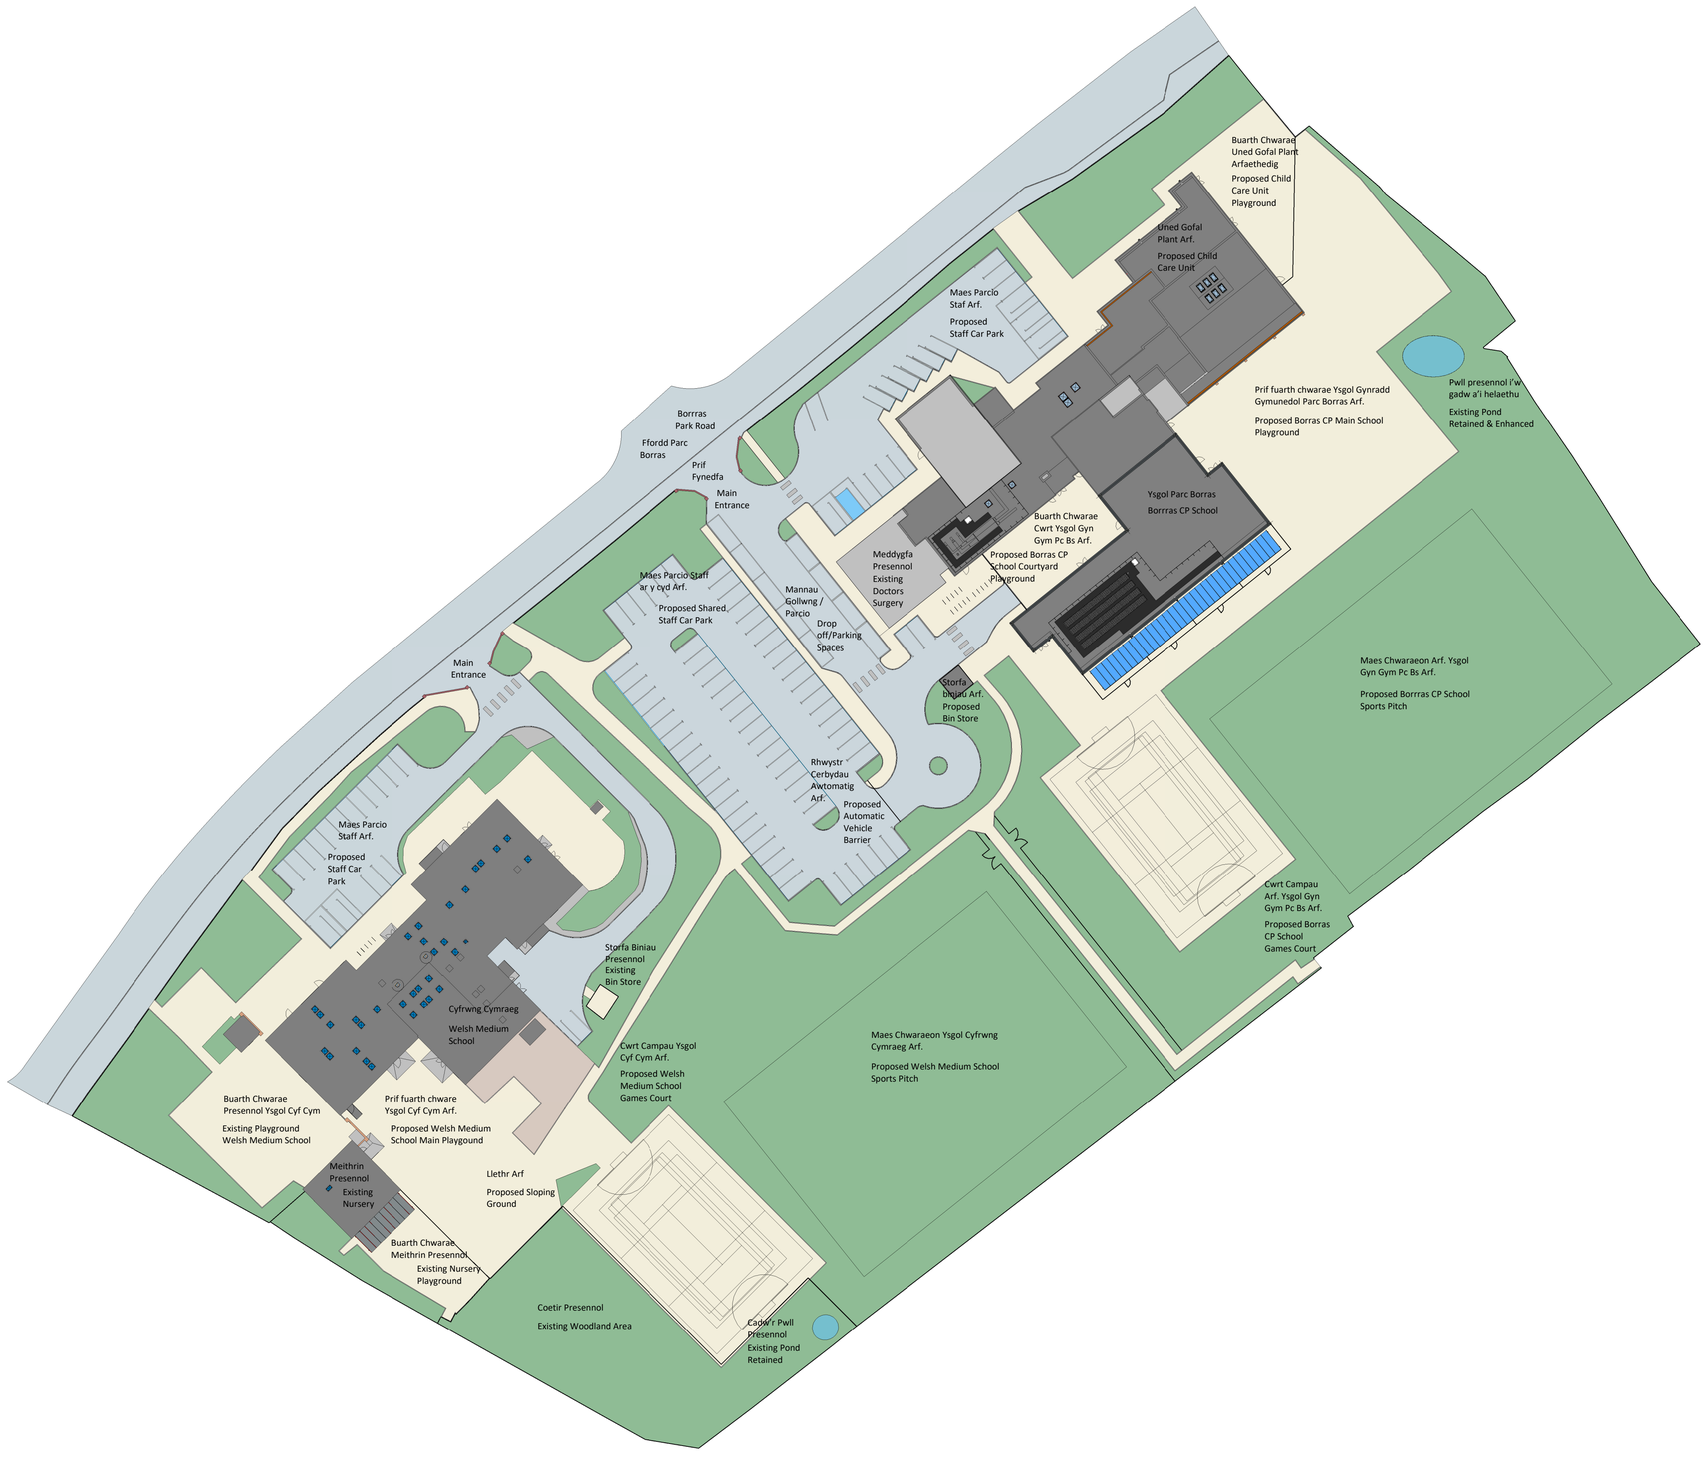


Nodiadau Cyffredinol
1. Contractwr i wirio pob mesuriad a lefelau datwm ar y safle.
2. Mae pob cynllun yn eiddo i TACP Architects Ltd yn unig ac nid oes hawl i'w defnyddio heb cantiatad ysgrifenedig.
3. Mae pob argraffiad, manyleb a'u hawlfraint yn eiddo i TACP Architects Ltd.
4. Peidiwch a thynnu graddfa o'r llunidadau.
5. Rhaid i bob mesuriad gael ei wirio ar y safle cyn cychwyn lluniadau gweithdy, cynhyrchu ac phob anghysondeb gael eu adrodd yn ol i TACP Architects Ltd.

*General Notes*
*1. Contractor to verify all dimensions and check level datums on site*
*2. All of the designs are the sole property of TACP Architects Ltd and may not be used without their written agreement*
*3. All prints, specifications and their copyright are the property of TACP Architects Ltd*
*4. Do not scale off drawings*
*5. All dimensions shall be checked on site before commencement of shop drawings, manufacture and all discrepancies must be reported to TACP Architects Ltd*

Adolygiadau / *Revisions*

| Adol Rev | Dydd Date | Disgrifiad Description | Gan By | Gwirio Check |
|---|---|---|---|---|
| P1 | 20-06-11 | Cais Cynllunio / Planning Application | LT | MG |

Ymgynghorwyr / *Consultants*

Cleient / *Client*

Read Construction

Teitl y Prosiect / *Project Title*

# Cyfrwng Cymraeg & Ysgol Parc Borras Welsh Medium & Borras CP School

Teitl y Cynllun / *Drawing Title*

## Gosodiad Arfaethedig y Safle
## Proposed Site Layout

Diben Dyroddi / *Purpose of Issue*: Cais Cynllunio / Planning Application

Statws / Status

| Graddfa *Scale* | Dyddiad *Date* | Cynllunydd *Drawn By* | Gwiriwr *Checked By* | Swyddfa *Office* |
|---|---|---|---|---|
| 1 : 500@A1 | 06/11/20 | LT | MG | Wrexham |

| Rhif Prosiect *Job Number* | Prosiect•Cychwynnwr•Parth•Lefel•Math•Rôl•Rhif *Project•Originator•Zone•Level•Type•Role•Number* | Adolygiad *Revision* |
|---|---|---|
| 19076 | BOR-TACP-A0-XX-DR-A-0703 | P1 |


TACP Architects Ltd
Pembroke House
Ellice Way,
Parc Technoleg Wrecsam,
Wrecsam, LL13 7YT
01978 291161

Pembroke House
Ellice Way,
Wrexham Technology Park,
Wrexham, LL13 7YT

admin@tacparchitects.co.uk
www.tacparchitects.co.uk



*Pensaernïaeth • Cynllunio Mewnol • Cynllunio Gofal Iechyd • Cadwraeth • Uwchgynllunio • Dylunio Cynaliadwy*
*Architecture • Interior Design • Healthcare Planning • Conservation • Masterplanning • Sustainable Design*